Permit #F00142129

FilmL.A., Inc.
6255 W Sunset Blvd, 12th Floor
Hollywood, CA 90028
t: (213)977-8600 - f: (213)977-8601
www.filmla.com

Summary Information

Permit No: F00142129 **Type of Permit:** FILMING **Release Date:** 09/14/2018

Production Company WARNER BROS TELEVISION PRODUCTION

Insured Company Name WARNER BROS TELEVISION PRODUCTION

Contact Phone No. 1 818-954-4833
Contact Phone No. 2
Fax 818-954-4904
Address 4000 WARNER BLVD
BURBANK, California 91522

Production Title WHAT IF

Type of Production TV Drama

Producer Steve Sassen

Director Phillip Noyce

1st AD Bryan Cox

Production Manager Randall Taylor

FilmL.A. Coordinator Naomi Kajiyama

Location Manager Chris Campbell
Primary Phone Mobile - 310-210-3285
Secondary Phone Office - 818-954-6100

Location Assistant n/a n/a
Primary Phone Mobile - 000-000-0000
Secondary Phone

Fees

Posting 600	$276.00
Notification Charge	$340.00
FILMLA NON-REFUNDABLE FILM APPLICATION FEE	$685.00
LA CITY LANE AND STREET CLOSURE FEE	$312.00
LA COUNTY FIRE REVIEW	$282.00
LA CITY FIRE SAFETY OFFICER	$1,445.00
LA CITY FIRE DEPARTMENT SPOT CHECK SURCHARGE	$85.00

Total Permit Fee $3,425.00

Number of Locations 1

NOT A PERMIT

Permit #F00142129

FilmL.A., Inc.
6255 W Sunset Blvd, 12th Floor
Hollywood, CA 90028
t: (213)977-8600 - f: (213)977-8601
www.filmla.com

Summary Information — Location

Permit Number	F00142129	**Location Manager**	Chris Campbell
Production Company	WARNER BROS TELEVISION PRODUCT...	Primary Phone	Mobile - 310-210-3285
Insured Company	WARNER BROS TELEVISION PRODUCT...	Secondary Phone	Office - 818-954-6100
Production Title	WHAT IF		

Location Address 9786 West Pico Boulevard, Los Angeles, CA, 90035

Location Type Museum

Prep Dates 9/14/2018 - 9/14/2018 07:00 - 17:00 1 day

Film Dates 9/17/2018 - 9/17/2018 06:00 - 22:00 1 day

Strike Dates 9/18/2018 - 9/18/2018 07:00 - 19:00

Open or Closed to the Public Closed

Generic Conditions

*Certain service and personnel fees required by jurisdictional agencies are not collected by FilmL.A. Any such fees must be paid directly to the appropriate agency, and a separate invoice will be provided to the permittee.
*LAFD UFSO: Company must contact FilmL.A. for extension of the Uniformed Fire Safety Officers' hours. During normal business hours, UFSO must also inform the LAFD Film desk of the extension.
All travel lanes and bike lanes shall be closed per the WATCH manual.
Community Survey Obtained
May not interfere with adjacent traffic lanes or adjacent bike lane
Must Maintain 5' Clearance on Sidewalks/Walkways
Must maintain local/emergency access
No cast or crew parking on area streets
No interference with merchant activity.
No interference with pedestrian traffic
Number of uniformed officers listed on the permit is a minimum requirement. Permittee remains responsible for deploying a sufficient number of uniformed officers to provide traffic and crowd control to ensure the safety of the film crew and the public.
Traffic control must be done in accordance w/MUTCD
Uniformed officers shall have a copy of the film permit in their possession and are required to confirm that all traffic control signage devices are in place.

Please see attached documents

Warner.What.142129.AL.pdf
Roxbury Dr btwn Pico Blvd 600ft south ES curb - What If.pdf
Roxbury Dr (ES curb) Pico Blvd (SS curb) - What If (002).pdf

Equipment on Location

Type	Quantity
5 or 10 ton trucks	4

Personnel on Location

Type	Quantity
Cast	10

NOT A PERMIT

FilmL.A., Inc.
6255 W Sunset Blvd, 12th Floor
Hollywood, CA 90028
t: (213)977-8600 - f: (213)977-8601
www.filmla.com

Summary Information — Location

Permit Number	F00142129	**Location Manager**	Chris Campbell
Production Company	WARNER BROS TELEVISION PRODUCT...	Primary Phone	Mobile - 310-210-3285
Insured Company	WARNER BROS TELEVISION PRODUCT...	Secondary Phone	Office - 818-954-6100
Production Title	WHAT IF		

Cast/Crew vehicles	85	Crew	85
Catering Truck	1	Extras	175
Condors	1	LA City UFSO assigned	1
Cube Trucks	4	Off-Duty/Retired LAPD Officer(s)	1
Generator	1		
Honey Wagons	2		
Motor Homes	2		
Portable restrooms	2		
Stakebed Trucks	4		
Trailers	4		
Vans	4		

Filming Activities Equipment on property; Equipment on sidewalk only.; Interior Dialogue; Interior motion without sound; Simulate industry conference scene; ;

Jurisdiction **Political:** Los Angeles City - Council District 05 **Police:** Los Angeles Police Department **Fire:** Los Angeles City

Thomas Guide **Page:** 632 **Grid:** F4

Approvals

LOS ANGELES CITY POLICE DEPARTMENT	Gabriel Aleman
LOS ANGELES CITY FIRE DEPARTMENT - FILM UNIT	Kanisha Leonard
LOS ANGELES CITY DEPARTMENT OF PUBLIC WORKS	Jessica Castro
FILML.A. CLOSURES	Adrian Fayad

Coordinator Note UFSO REQUIRED. 9/17; 0600-2200 HOURS.

Parking

Base Camp	9740 W Pico Blvd, Los Angeles, CA, 90035	**Crew Parking**	9740 W Pico Blvd, Los Angeles, CA, 90035
Location Type :	Other Location	Location Type :	Other Location

Posting "No Parking" signs E/S ROXBURY DR., PICO BL. - SOUTH 600'

Approximate Footage 301 - 600 **Log Number** 215528

NOT A PERMIT

FilmL.A., Inc.
6255 W Sunset Blvd, 12th Floor
Hollywood, CA 90028
t: (213)977-8600 - f: (213)977-8601
www.filmla.com

Summary Information — Location

Permit Number	F00142129	**Location Manager**	Chris Campbell
Production Company	WARNER BROS TELEVISION PRODUCT...	Primary Phone	Mobile - 310-210-3285
Insured Company	WARNER BROS TELEVISION PRODUCT...	Secondary Phone	Office - 818-954-6100
Production Title	WHAT IF		

Date(s) 9/14/2018 to 9/14/2018 **Time(s)** 07:00 to 22:00

Posting "No Parking" signs E/S ROXBURY DR., PICO BL. - SOUTH 600'

Approximate Footage 301 - 600 **Log Number** 215529

Date(s) 9/17/2018 to 9/18/2018 **Time(s)** 00:00 to 00:00

Lane / Full Closure E/S CURB LANE ROXBURY DR., PICO BL. - SOUTH 250'

Approximate Footage 0 - 300

Date(s) 9/14/2018 to 9/14/2018 **Time(s)** 07:00 to 19:00

Lane / Full Closure E/S CURB LANE ROXBURY DR., PICO BL. - SOUTH 600'

Approximate Footage 0 - 300

Date(s) 9/17/2018 to 9/18/2018 **Time(s)** 06:00 to 22:00

Lane / Full Closure S/S CURB LANE W PICO BL., ROXBURY DR. - S CASTELLO AV.

Approximate Footage 0 - 300

Date(s) 9/17/2018 to 9/17/2018 **Time(s)** 07:00 to 15:00

NOT A PERMIT

APPOINTMENT OF FILM THIS PRODUCTION SERVICES, INC. AS AUTHORIZED AGENT AND REPRESENTATIVE

I certify that I am a representative of W. B T.V. "What / IF" ("Principal") and am
Name of "Principal" / Production Company
authorized to enter into binding contractual agreements on Principal's behalf provided Principal has pre-approved such agreements. I further certify that I am authorized by principal to appoint other representatives and agents for Principal and to give such representatives and agents authority to enter into and bind Principal to agreements relating to the issuance and compliance with location film (e.g. theatrical, television, commercial, and other motion picture filming) and still photographic permits, including the permits themselves and any riders to such permits. Acting on the behalf of Principal in my capacity as it's authorized representative, I appoint Film This Production Services, Inc. (a.k.a. Film This) and it's employees and agents ("Film This") as Principal's authorized representatives and agents to apply for and receive location film (e.g. theatrical, television, commercial, and other motion picture filming) and still photographic permits on behalf of Principal through the *FILML.A., INC.* for any city , county or other jurisdiction where *FILML.A., INC.* operates, in accordance with Principal's instructions, to negotiate, discuss, accept, modify, agree to bind the Principal to the terms and conditions of such permits (including any restrictions and/or community guidelines applicable to any such permit) and to execute such permits on behalf of Principal. Principal understands, acknowledges and agrees that it (and/or it's insurer) remains responsible for liable and all obligations imposed by or incidental to any permit or rider issued to Principal signed by an employee or agent of (including any coordinator, runner or messenger used by) Film This. Principal further agrees to comply with the terms and conditions of any such permits and hereby appoints Film This as an authorized representative to facilitate compliance with such terms and conditions following issuance of such permits and to enter into agreements for Principal with respect thereto. Any person, City, agency, entity or organization (including *FILML.A., INC.* and any city, county or other jurisdiction where *FILML.A., INC.* operates) may rely on this appointment and not need obtain any further authorization for any act described herein. An original or faxed copy of this appointment shall be sufficient and may be treated as an original for all purposes. The appointment may be revoked by Principal at anytime in writing delivered to *FILML.A., INC.*, but in any case shall expire one (1) year from the date of execution set forth below.

I declare under penalty of perjury under the laws of the State of California that I am authorized to appoint Film This as an agent for Principal and based on that authority I hereby appoint Film This as Principal's agent as set forth herein.

Dated September 4, 2018 By _____
Representative's Signature

W. B T.V.
Name of "Principal" (Production Company)

1438 N. Gower St. Building 35, 4TH floor
Principal's Address

Chris Campbell
Print Princpal Representative's Name

Hollywood CA 90028
City, State, Zip Code

Location Manager
Representative's Title (i.e. UPM, Loc Mgr)

310-210-3285
Principal's Telephone Number

NOT A PERMIT

Permit #F00142129

Ⓢ TRAFFIC SIGNAL

● TRAFFIC CONE

TYPE I W/ SIGN

FLASHING ARROW SIGN (FAS)

ALL TRAFFIC CONTROL WILL BE INSTALLED TO MEET OR EXCEED THE LATEST CA-MUTCD MINIMUM REQUIREMENTS

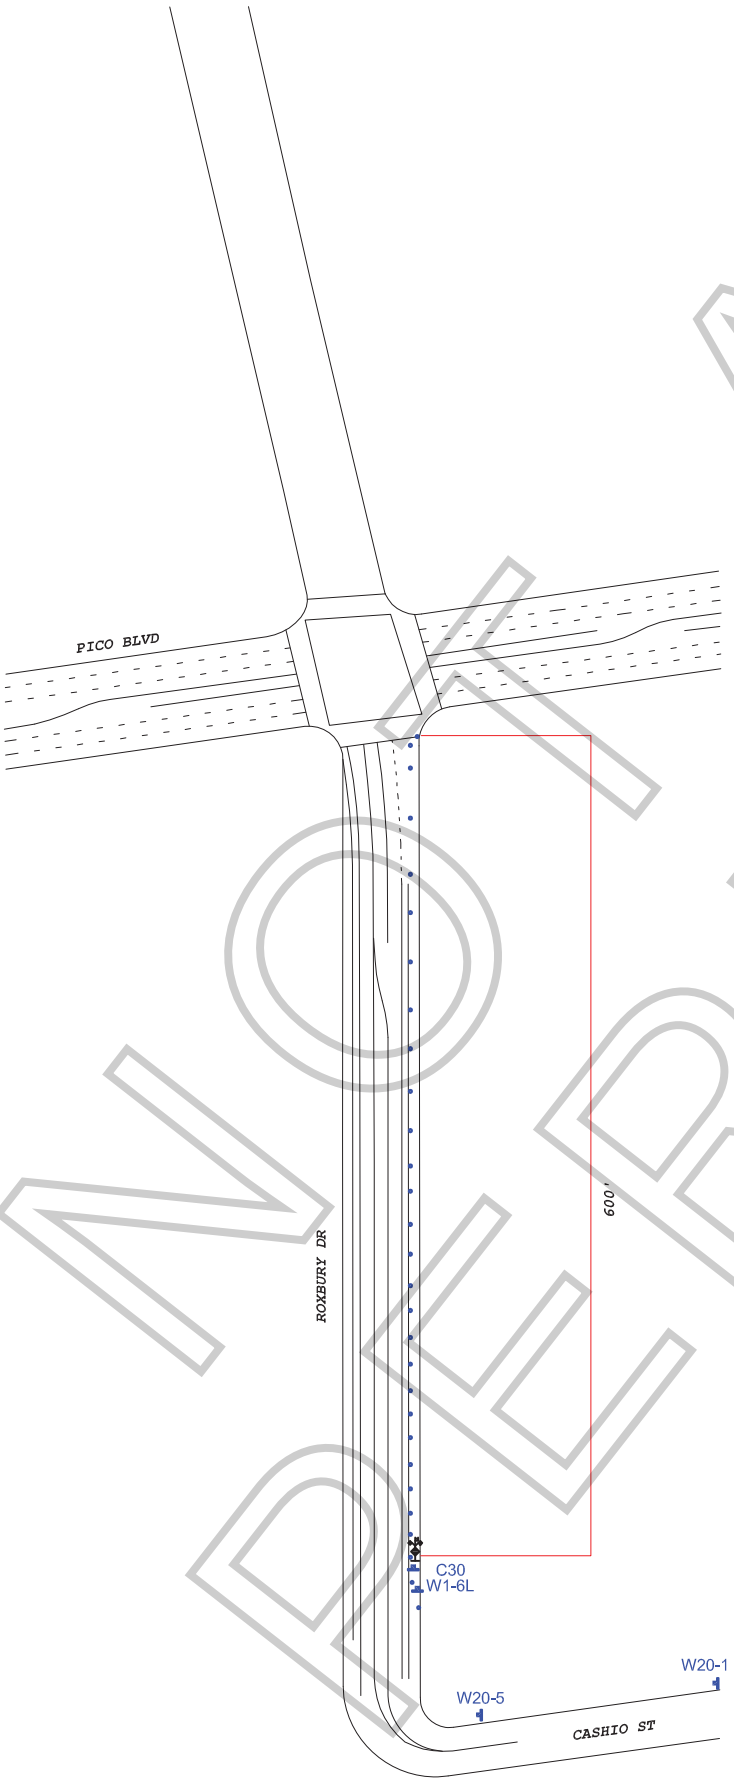

WORK ZONE TRAFFIC CONTROL PLAN GENERAL NOTES

1. **DATE/TIME: 9-17-18 & 9-18-18 FROM 0600 HOURS TO 22:00 HOURS.**
2. ALL SIGNING, STRIPING, AND TRAFFIC CONTROL DEVICES SHALL CONFORM TO THE (CURRENT) STATE OF CALIFORNIA DEPARTMENT OF TRANSPORTATION (CALTRANS) STANDARD PLANS AND STANDARD SPECIFICATIONS, CALIFORNIA MUTCD, AND ANY ADDENDUMS THERETO, AND AS SHOWN ON THESE PLANS, SYMBOLS AND ABBREVIATIONS USED ARE SHOWN ON CALTRANS STANDARD PLANS.
3. THERE WILL BE NO INTERFERENCE WITH TRAFFIC SIGNALS OR CROSSWALKS.
4. CONES WILL BE 28" MINIMUM HEIGHT AND HAVE REFLECTORIZED SLEEVES FOR NIGHT WORK.
5. POLICE WILL DIRECT TRAFFIC IF NECESSARY.

TCP FOR:	WARNER BROS TV: "WHAT IF"
LOCATION:	E/S CURB LANE OF ROXBURY DR FROM PICO BLVD TO 600' SOUTH LOS ANGELES, CALIFORNIA
CONTACT:	TIM BALLOU OFFICE# 213-763-9000 CHRIS CAMPBELL PH# 310-210-3285
	JCL TRAFFIC SERVICES (213) 622-9775 C31-CA Lic # 805357
DATE / REVISIONS	DRAFTER: MARIO MENJIVAR SCALE: N.T.S. FILM LA: NAOMI

NOT A PERMIT

Permit #F00142129

Ⓢ TRAFFIC SIGNAL

● TRAFFIC CONE

TYPE I W/ SIGN

FLASHING ARROW SIGN (FAS)

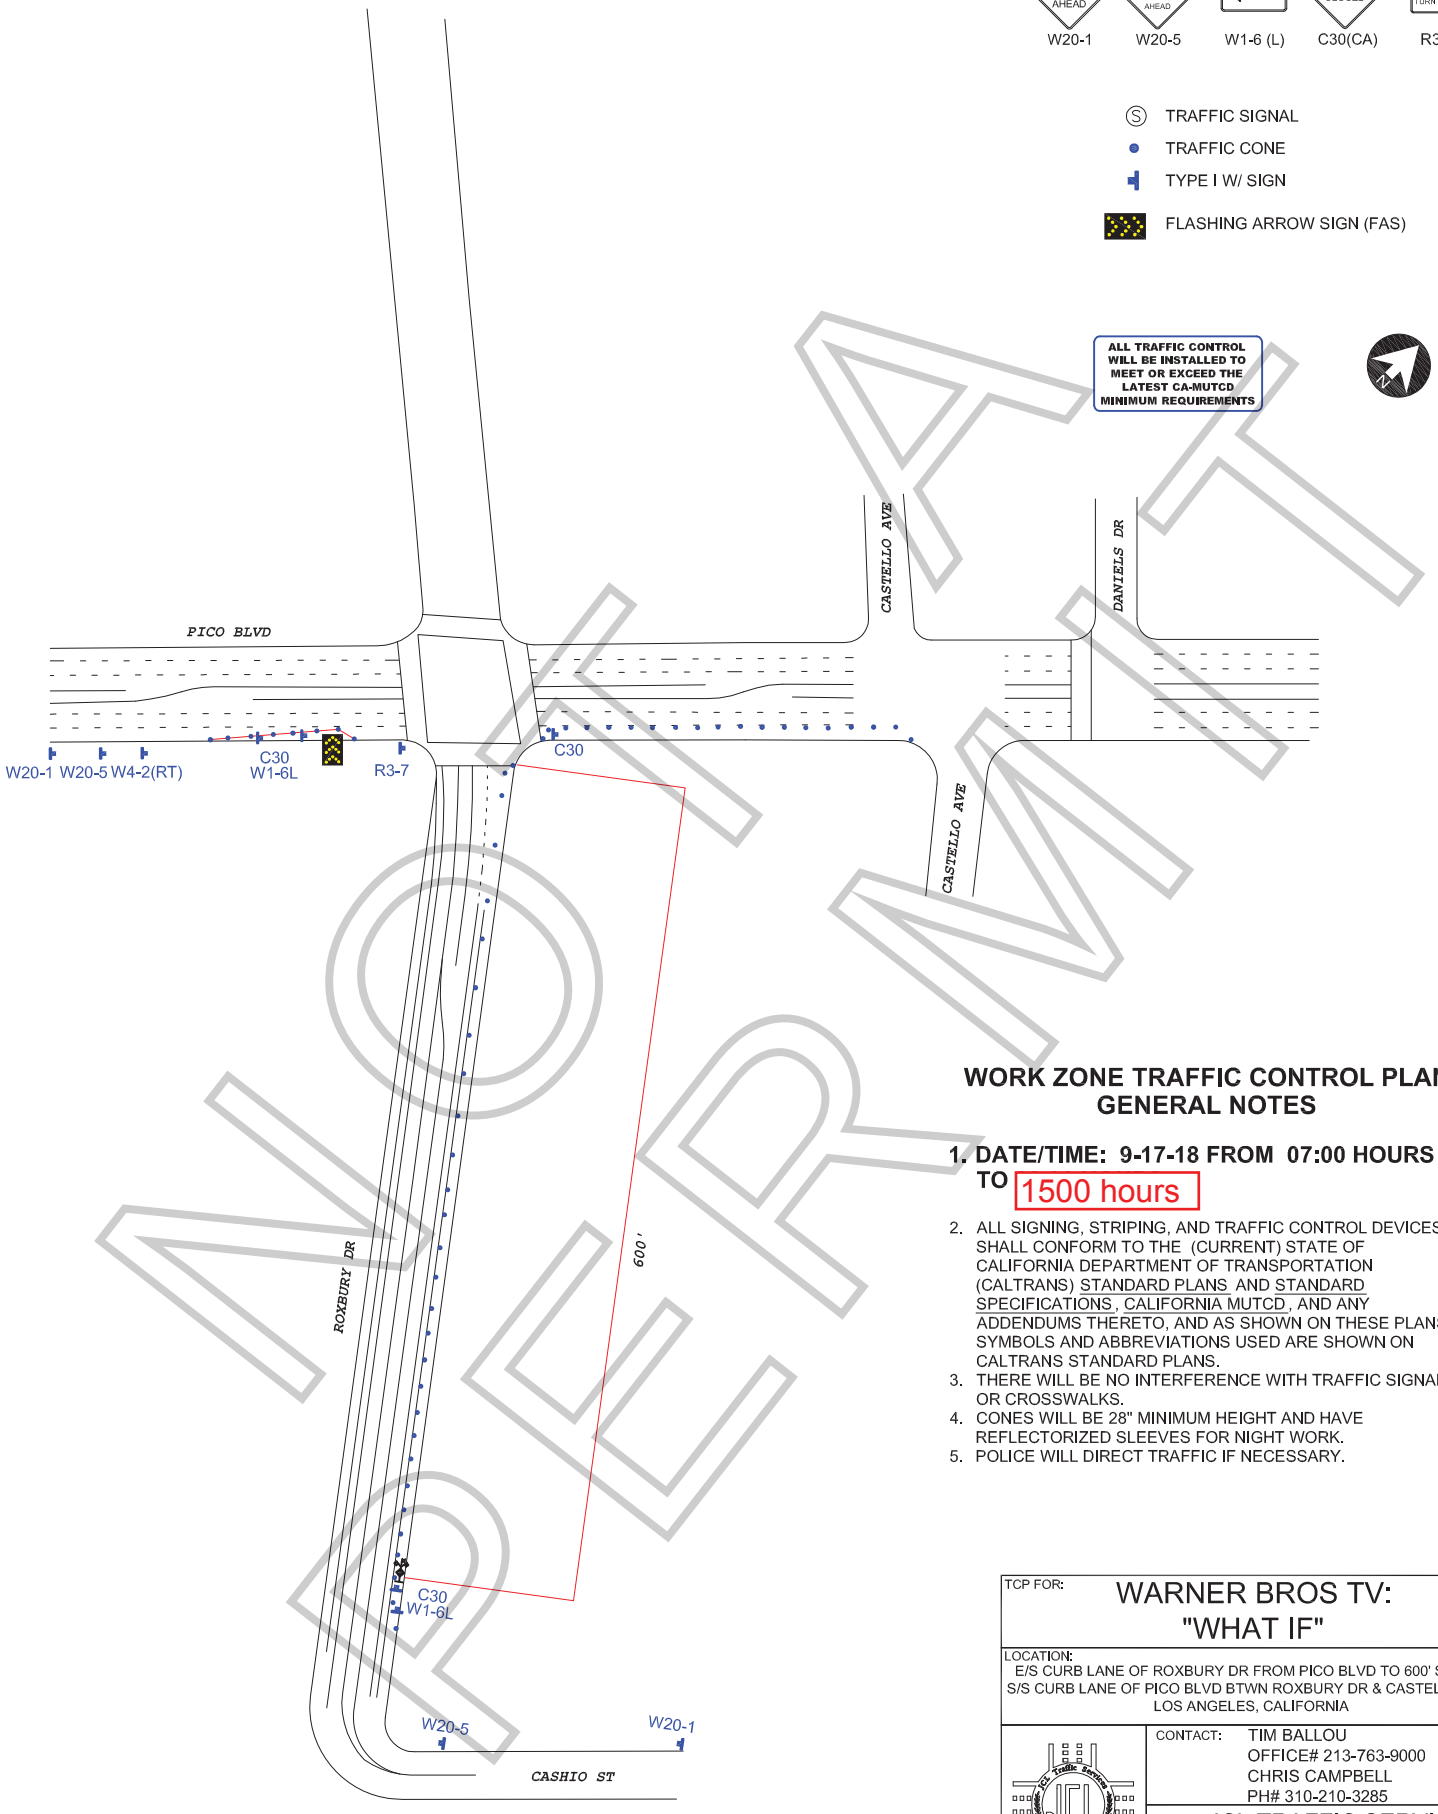

NOT A PERMIT

WORK ZONE TRAFFIC CONTROL PLAN GENERAL NOTES

1. **DATE/TIME: 9-17-18 FROM 07:00 HOURS TO** 1500 hours
2. ALL SIGNING, STRIPING, AND TRAFFIC CONTROL DEVICES SHALL CONFORM TO THE (CURRENT) STATE OF CALIFORNIA DEPARTMENT OF TRANSPORTATION (CALTRANS) STANDARD PLANS AND STANDARD SPECIFICATIONS, CALIFORNIA MUTCD, AND ANY ADDENDUMS THERETO, AND AS SHOWN ON THESE PLANS, SYMBOLS AND ABBREVIATIONS USED ARE SHOWN ON CALTRANS STANDARD PLANS.
3. THERE WILL BE NO INTERFERENCE WITH TRAFFIC SIGNALS OR CROSSWALKS.
4. CONES WILL BE 28" MINIMUM HEIGHT AND HAVE REFLECTORIZED SLEEVES FOR NIGHT WORK.
5. POLICE WILL DIRECT TRAFFIC IF NECESSARY.

TCP FOR: WARNER BROS TV: "WHAT IF"

LOCATION:
E/S CURB LANE OF ROXBURY DR FROM PICO BLVD TO 600' SOUTH
S/S CURB LANE OF PICO BLVD BTWN ROXBURY DR & CASTELLO AVE
LOS ANGELES, CALIFORNIA

CONTACT: TIM BALLOU
OFFICE# 213-763-9000
CHRIS CAMPBELL
PH# 310-210-3285

JCL TRAFFIC SERVICES
(213) 622-9775
C31-CA Lic # 805357

DATE	REVISIONS	DRAFTER: MARIO MENJIVAR
		SCALE: N.T.S.
		FILM LA: NAOMI